THIS PLAT IS SUBJECT TO INFORMATION WHICH MAY BE DISCLOSED BY A TITLE REPORT BY A LICENSED ATTORNEY.

A PORTION OF THE SUBJECT PROPERTY IS WITHIN THE LIMITS OF THE 100 YEAR FLOOD BOUNDARY AS SHOWN ON THE FEMA FLOOD BOUNDARY MAP AND HAS NOT BEEN VERIFIED BY ACTUAL FIELD ELEVATIONS.

NOTE: 0.006 AC. TO BE COMBINED WITH TAX Nº 183-001-002

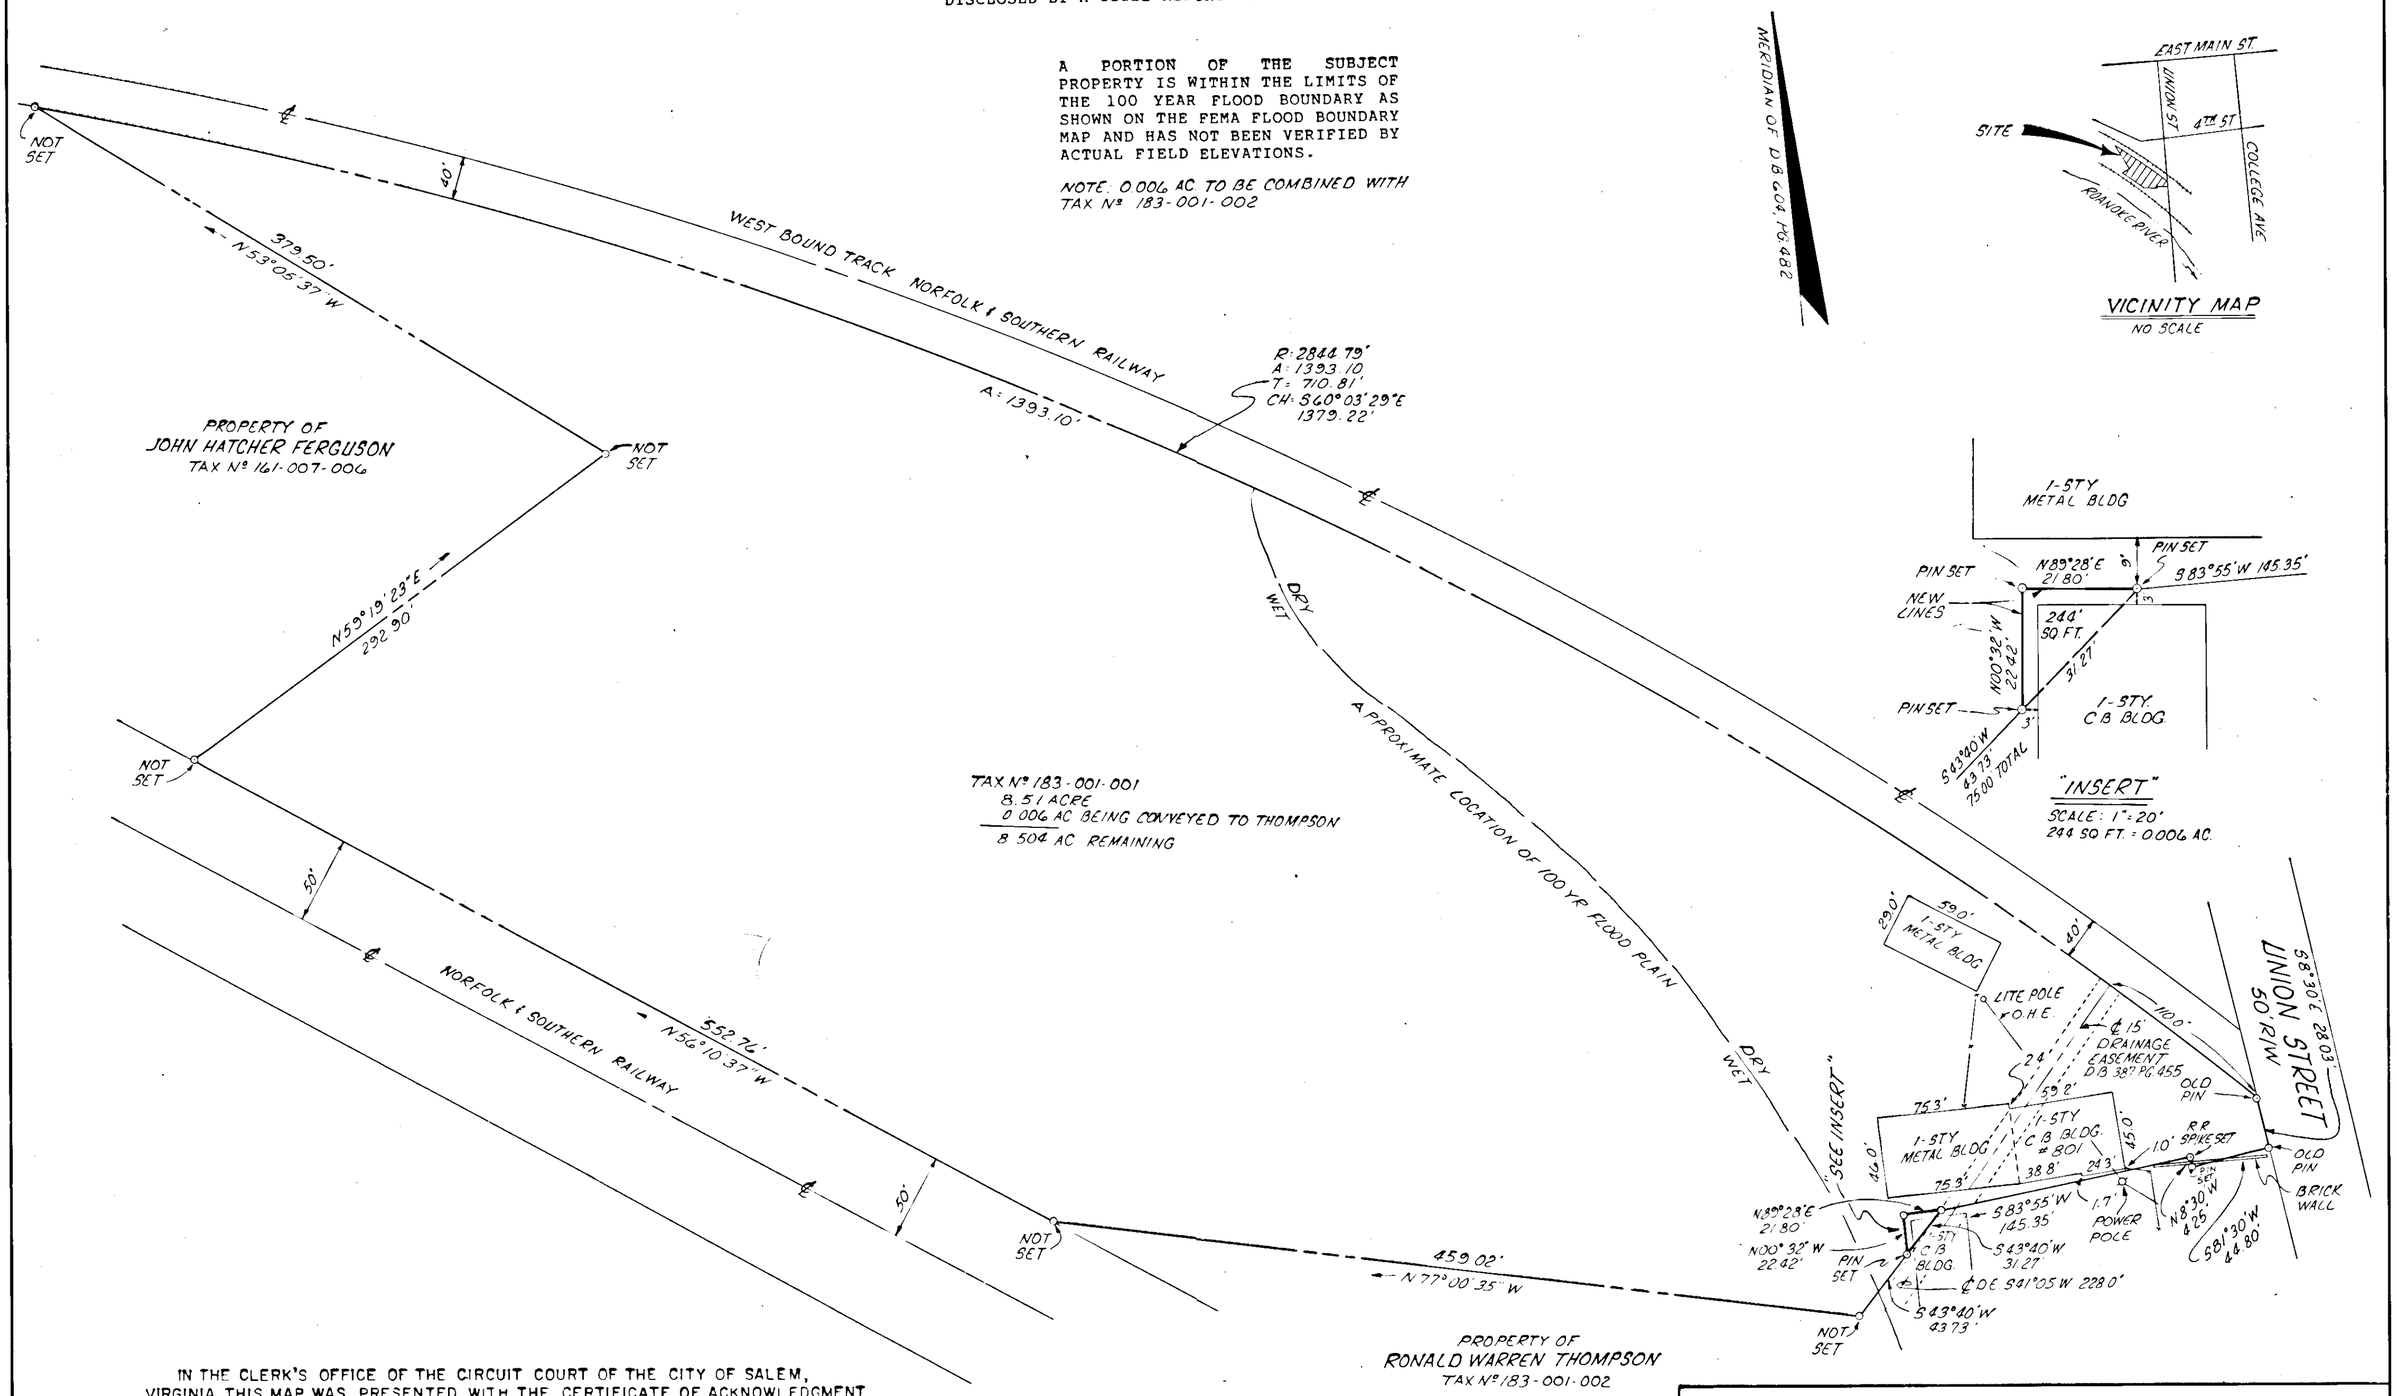

IN THE CLERK'S OFFICE OF THE CIRCUIT COURT OF THE CITY OF SALEM, VIRGINIA THIS MAP WAS PRESENTED WITH THE CERTIFICATE OF ACKNOWLEDGMENT THERETO ATTACHED ADMITTED TO RECORD AT 4:13 O'CLOCK P M. ON THIS 28 DAY OF November, 1990.

TESTE: JUNE L. HIGGS
CLERK

BY: Karen W. Kelton
DEPUTY CLERK

COMMONWEALTH OF VIRGINIA
RAYMOND C. WEEKS
Cert. No. 802B
LAND SURVEYOR B

REVISED NOV. 21, 1990
NEW ℄ ABOUT 1 STY C.B. BLDG.
W.O. 90-1723

SURVEY FOR

BGK ENTERPRISES, A PARTNERSHIP

OF A 8.51 ACRE TRACT
SITUATE 801 UNION ST.
SALEM, VIRGINIA

T.P. PARKER & SON
ENGINEERS - SURVEYORS - PLANNERS
SALEM, VIRGINIA

TAX Nº 183-000-001
CALC: LRD
DRAWN: JD
N.B. HB-157

SCALE: 1"=60'
DATE: NOV. 8, 1990
W.O.: 90-1625

CLOSED BY JD
REV CLOSED BY LRD