THIS IS TO CERTIFY THAT AN ACCURATE FIELD SURVEY OF THE PREMISES SHOWN HEREON HAS BEEN PERFORMED UNDER MY SUPERVISION; THAT ALL IMPROVEMENTS AND VISIBLE EVIDENCE OF EASEMENTS ARE SHOWN HEREON, AND THAT THERE ARE NO ENCROACHMENTS BY IMPROVEMENTS EITHER FROM ADJOINING PREMISES OR FROM SUBJECT PREMISES OTHER THAN SHOWN HEREON. THIS SURVEY WAS PERFORMED WITHOUT THE BENEFIT OF A TITLE REPORT AND IS SUBJECT TO INFORMATION WHICH MAY BE DISCLOSED BY SUCH. PROPERTY IS IN F.E.M.A. DEFINED ZONE UNSHADED X.

0 100' 200' 300'
SCALE: 1" = 100'

LEGEND
O IRON PIN SET
● IRON PIN FOUND

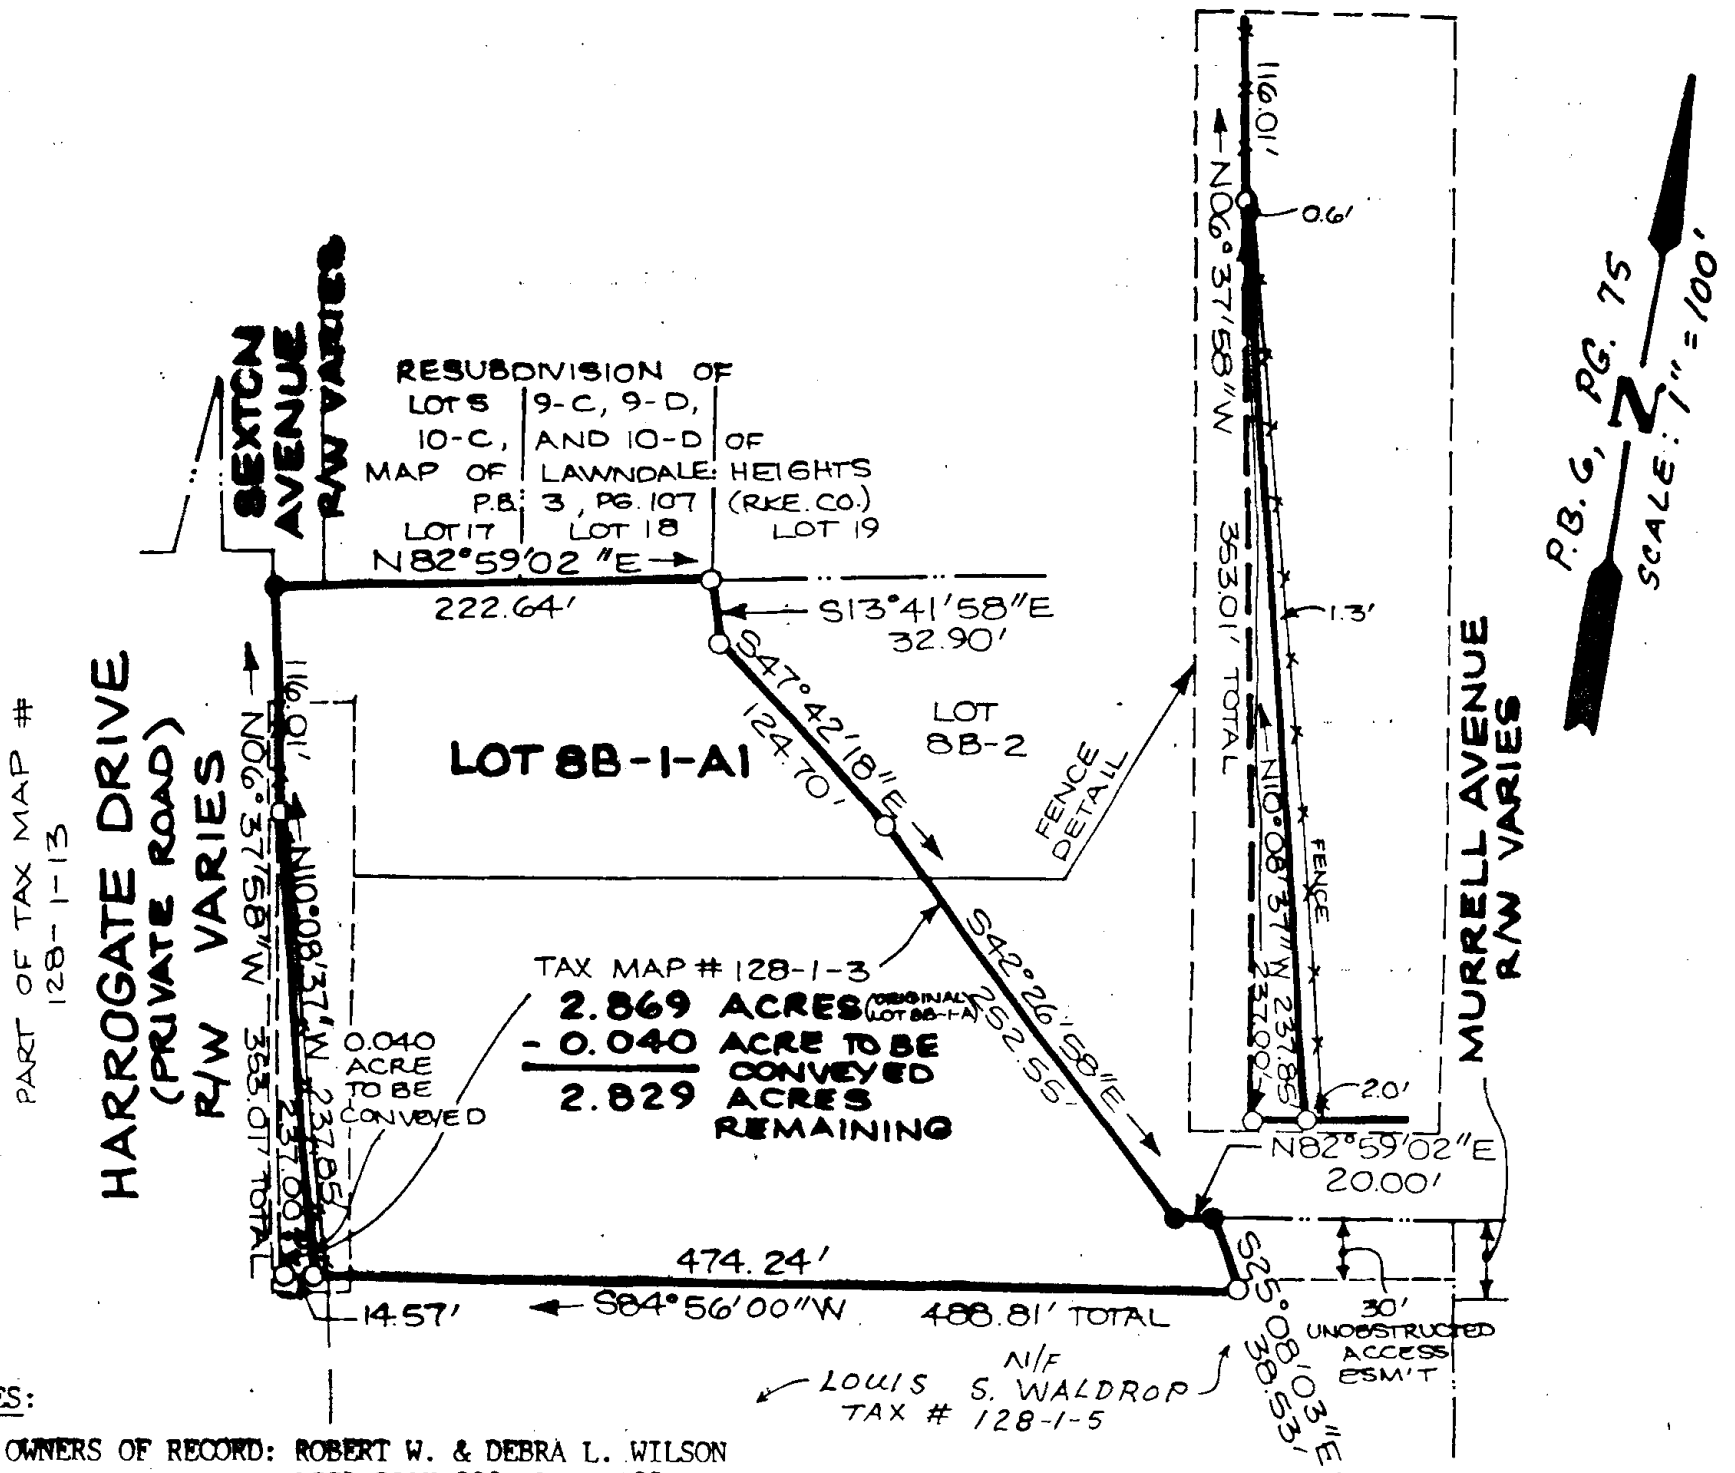

NOTES:

1. OWNERS OF RECORD: ROBERT W. & DEBRA L. WILSON
   DEED BOOK 223, PAGE 455
   (LOT 8B-1-A) TAX #128-1-3
2. OWNER OF RECORD: LOUIS S. WALDROP
   PLAT BOOK 6, PAGE 75
   TAX #128-1-13 (HARROGATE)

RESUBDIVISION PLAT FOR

ROBERT W. & DEBRA L. WILSON AND LOUIS S. WALDROP

CONVEYING 0.040 ACRE FROM TAX MAP NUMBER 128-1-3 (ORIGINAL LOT 8B-1-A - 2.869 ACRES) TO HARROGATE DRIVE (PART OF TAX MAP NUMBER 128-1-13) TO CREATE LOT 8B-1-A1 (2.829 ACRES)
CITY OF SALEM, VIRGINIA
JANUARY 19, 1998
JOB NUMBER R9710065

APPROVED:

John P. Abbott 1-29-98
CITY ENGINEER, CITY OF SALEM DATE

Forest L. Jones 1-30-98
EXECUTIVE SECRETARY, CITY OF SALEM PLANNING COMMISSION DATE

COMMONWEALTH OF VIRGINIA
John R. McAden
JOHN R. McADEN
No. 002002
1-19-98
LAND SURVEYOR

IN THE CLERK'S OFFICE FOR THE CIRCUIT COURT OF THE CITY OF SALEM, VIRGINIA, THIS PLAT WAS PRESENTED AND WITH THE CERTIFICATE OF ACKNOWLEDGEMENT THERETO ANNEXED, ADMITTED TO RECORD AT 8:35 O'CLOCK A.M. ON THIS 2 DAY OF FEBRUARY, 1998, IN PLAT BOOK 7, PAGE 14.

TESTE: CHANCE CRAWFORD
CLERK
Melinda K Yates
DEPUTY CLERK

BALZER AND ASSOCIATES INC
RAINES
REFLECTING TOMORROW

BALZER AND ASSOCIATES, INC., 1208 CORPORATE CIRCLE, ROANOKE, VIRGINIA 24018