KNOW ALL MEN BY THESE PRESENTS:- To Wit:-

That the undersigned owner of the tract of land shown hereon, certifies that the outside boundary lines as shown hereon are true and correct

The said owner furthur certifies, that he has subdivided this land into the lots as shown hereon, entirely with his free will and consent, as required by Section 2510a of the Code of the State of Virginia. In witness whereof is is hereby placed the signature of the aforesaid owner of this land, on this 24th day of February 1932

SIGNED:-

S. R. Starkey

OWNER.

State of Virginia
County of Roanoke } To Wit

I O. N. Ferris, a Notary Public in and for the aforesaid County and State, do hereby certify that S. R. Starkey, whose name is signed to the annexed writing, bearing date of Feb. 24 1932, has personally appeared before me and acknowledged the same on this 24 day of February 1932.

SIGNED O. N. Ferris
NOTARY PUBLIC

My Commission,
Expires: June 21st 1932.

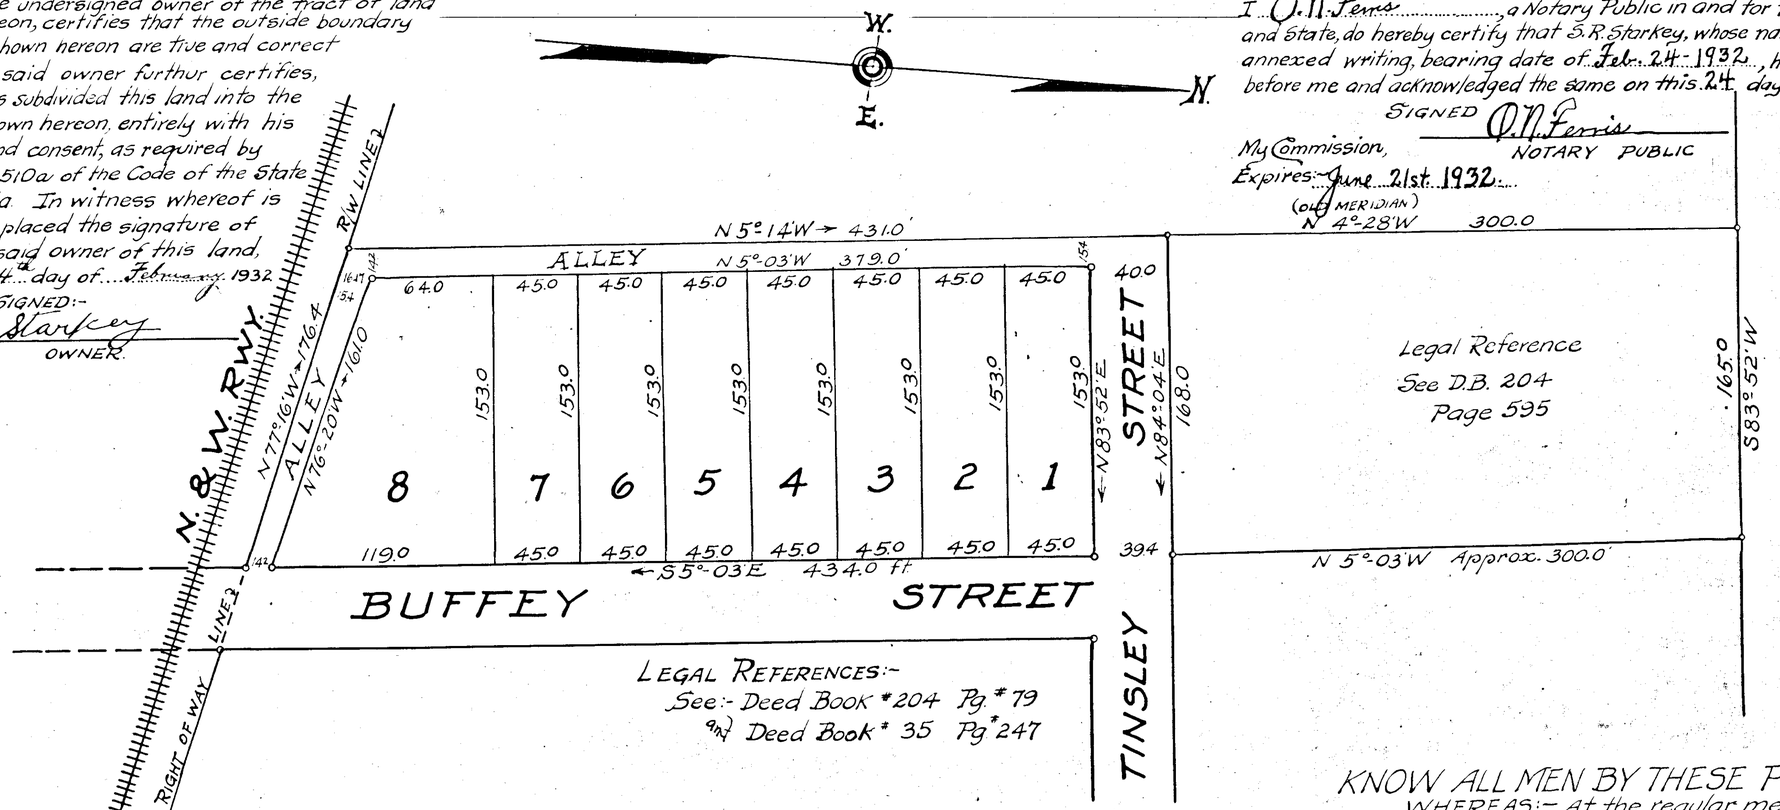


LEGAL REFERENCES:-
See:- Deed Book #204 Pg. #79
and Deed Book # 35 Pg #247

# STARKEY SUBDIVISION

## TOWN OF SALEM, VIRGINIA.

R. E. MAGEE
SURVEYOR

Traced for Recordation
By:- C. B. Malcolm.
State Cert. Engineer.

SCALE 1" = 45'
DATE- Feb. 5, 1932.

KNOW ALL MEN BY THESE PRESENTS To Wit

WHEREAS:- At the regular meeting of the Council of the Town of Salem, held Feb. 8, 1932, all members being present, on motion the following ordinance was unanimously adopted:-

"Whereas, Be it ordained by the Council of the Town of Salem, that the plat and sub-division known as the "STARKEY SUBDIVISION" (a copy of which without reservations or restrictions is filed with the Clerk of the Council) be and the same are hereby approved, and the Mayor, together with the Clerk of the Council, are hereby directed to certify a copy of this ordinance on the original plat of the "STARKEY SUBDIVISION" which original is to be recorded in the Clerk's Office of the Circuit Court of the County of Roanoke."

A copy teste:-

W. Frank Chapman
Clerk of the Council
Town of Salem, Virginia.

Approved:-
February 8, 1932.

Jno. E. Shank
MAYOR.

In the Clerk's Office of the Circuit Court for the County of Roanoke, Va., this map was presented, on the 25th day of Feb. 1932, and with the Certificate of acknowledgment annexed and duly admitted to RECORD, at 12:30 o'clock ..... m.

Teste:- _____ CLERK.